TABLE 1

GROUP #1

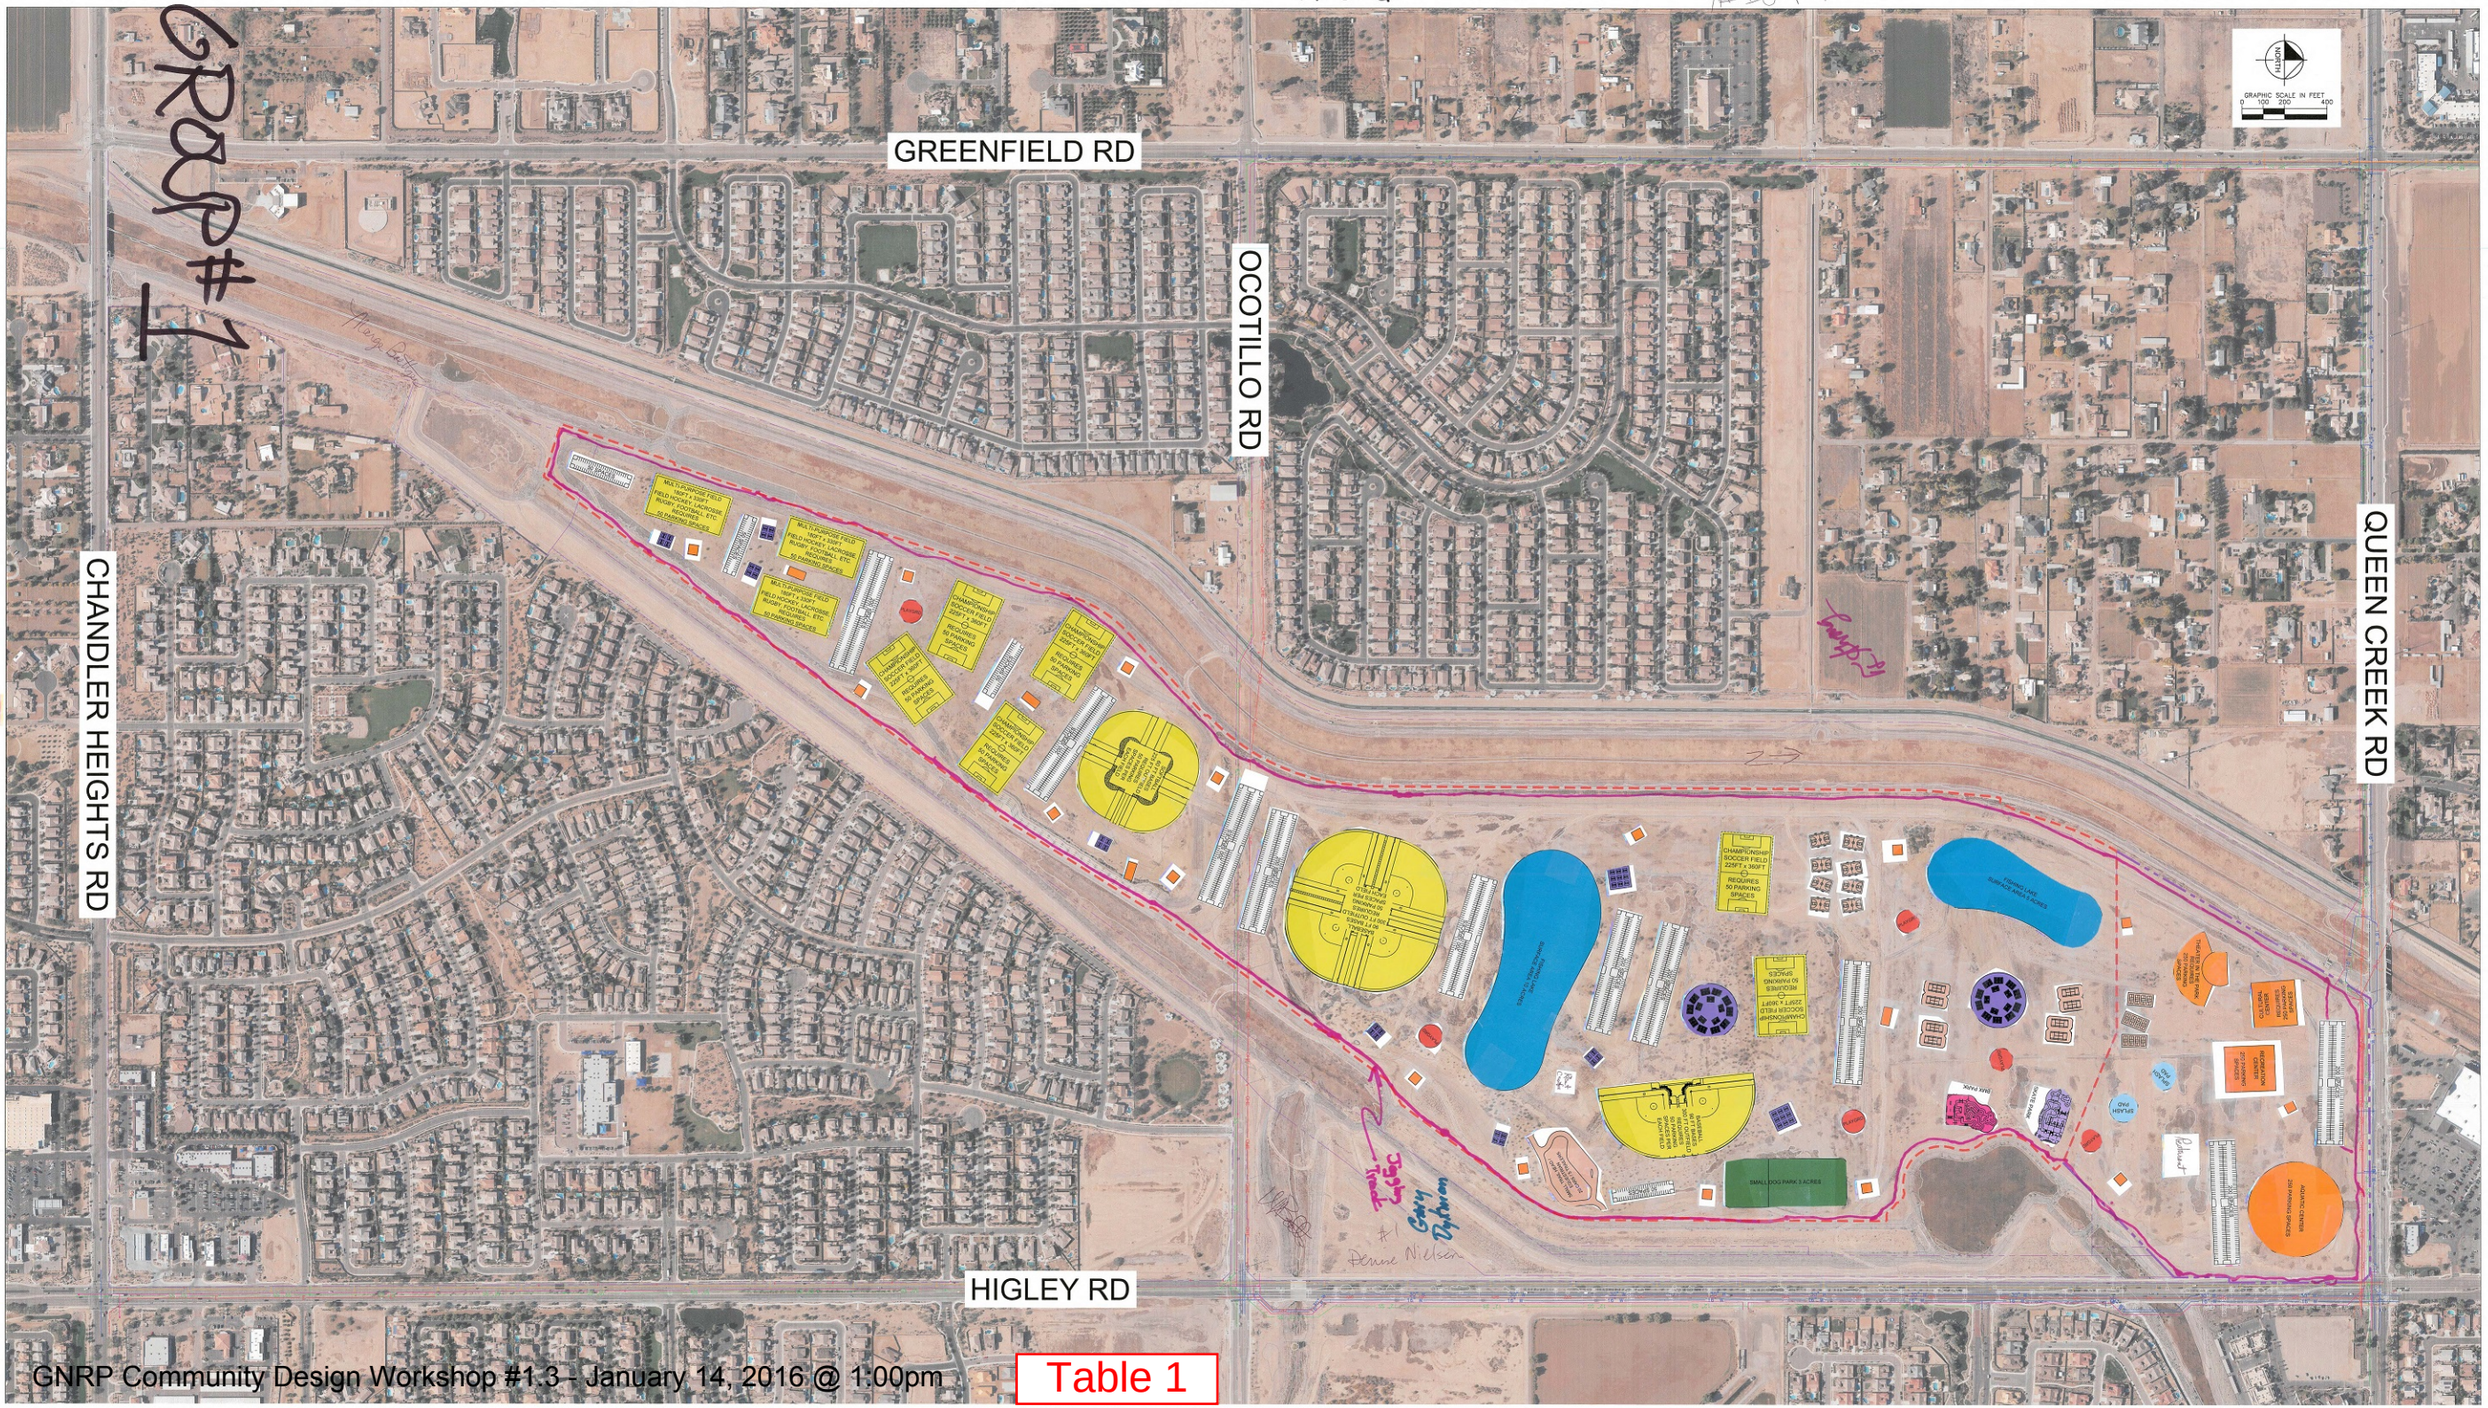
GREENFIELD RD
OCOTILLO RD
QUEEN CREEK RD
CHANDLER HEIGHTS RD
HIGLEY RD
NORTH
GRAPHIC SCALE IN FEET
0 100 200 400
MULTI-PURPOSE FIELD
FIELD: 180FT x 300FT, SOCCER, FIELD HOCKEY, LACROSSE, RUGBY, FOOTBALL, ETC.
REQUIRES 50 PARKING SPACES
CHAMPIONSHIP SOCCER FIELD
225FT x 360FT
REQUIRES 50 PARKING SPACES
CHAMPIONSHIP SOCCER FIELD
225FT x 360FT
REQUIRES 50 PARKING SPACES
CHAMPIONSHIP SOCCER FIELD
225FT x 360FT
REQUIRES 50 PARKING SPACES
CHAMPIONSHIP SOCCER FIELD
225FT x 360FT
REQUIRES 50 PARKING SPACES
MULTI-PURPOSE FIELD
FIELD: 180FT x 300FT, SOCCER, FIELD HOCKEY, LACROSSE, RUGBY, FOOTBALL, ETC.
REQUIRES 50 PARKING SPACES
MULTI-PURPOSE FIELD
FIELD: 180FT x 300FT, SOCCER, FIELD HOCKEY, LACROSSE, RUGBY, FOOTBALL, ETC.
REQUIRES 50 PARKING SPACES
CHAMPIONSHIP SOCCER FIELD
225FT x 360FT
REQUIRES 50 PARKING SPACES
CHAMPIONSHIP SOCCER FIELD
225FT x 360FT
REQUIRES 50 PARKING SPACES
CHAMPIONSHIP SOCCER FIELD
225FT x 360FT
REQUIRES 50 PARKING SPACES
SMALL DOG PARK 3 ACRES
RECREATION CENTER
RECREATION CENTER
RECREATION CENTER
RECREATION CENTER
SPLASH PAD
SPLASH PAD
SPLASH PAD

Table 2

TABLE 2

GREENFIELD RD

OCOTILLO RD

CHANDLER HEIGHTS RD

QUEEN CREEK RD

HIGLEY RD

GNRP Community Design Workshop #1.3 - January 14, 2016 @ 1:00pm

Table 2

TABLE 3

TABLE 3

TABLE 3

Kathy Nicklick

GNRP Community Design Workshop #1.3 - January 14, 2016 @ 1:00pm

Table 3

TABLE 4

GREENFIELD RD

OCOTILLO RD

CHANDLER HEIGHTS RD

QUEEN CREEK RD

HIGLEY RD

GRAPH #1

Nature Center
Wildlife Rehab

TABLE 4

Table 4

TABLE 5

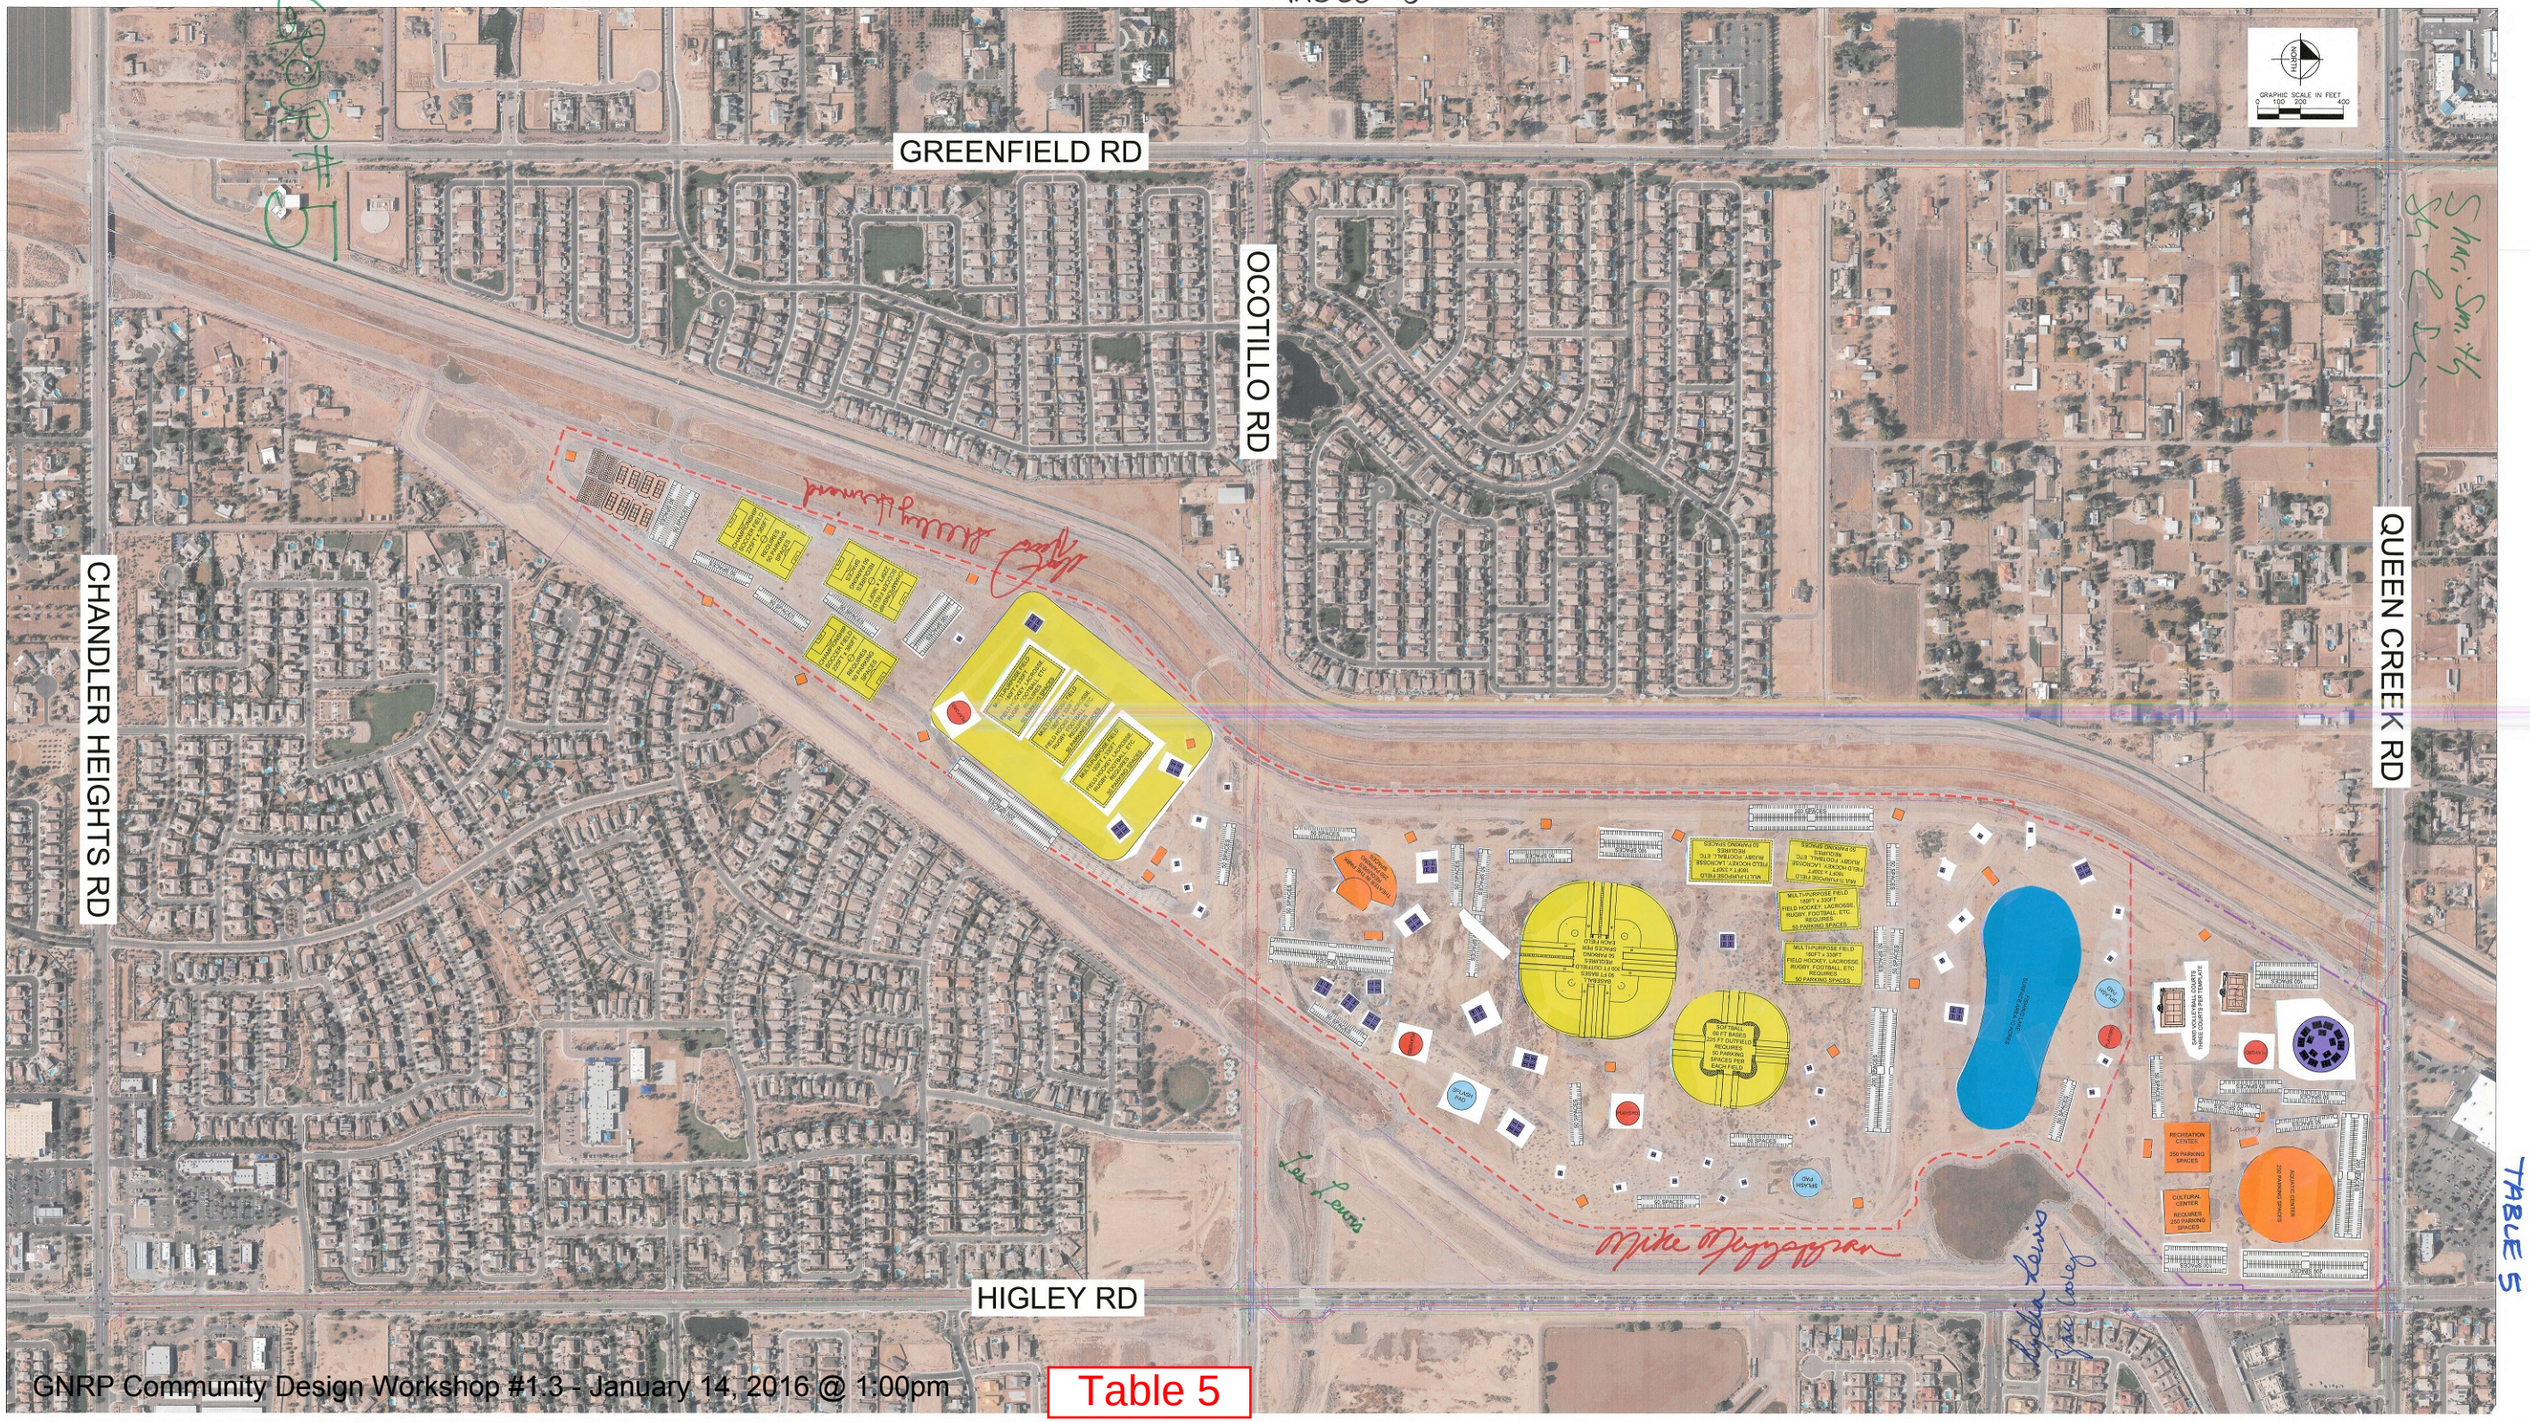

TABLE 5

GNRP Community Design Workshop #1.3 - January 14, 2016 @ 1:00pm

Table 5