CONCEPT VISION 1

SECTION 01

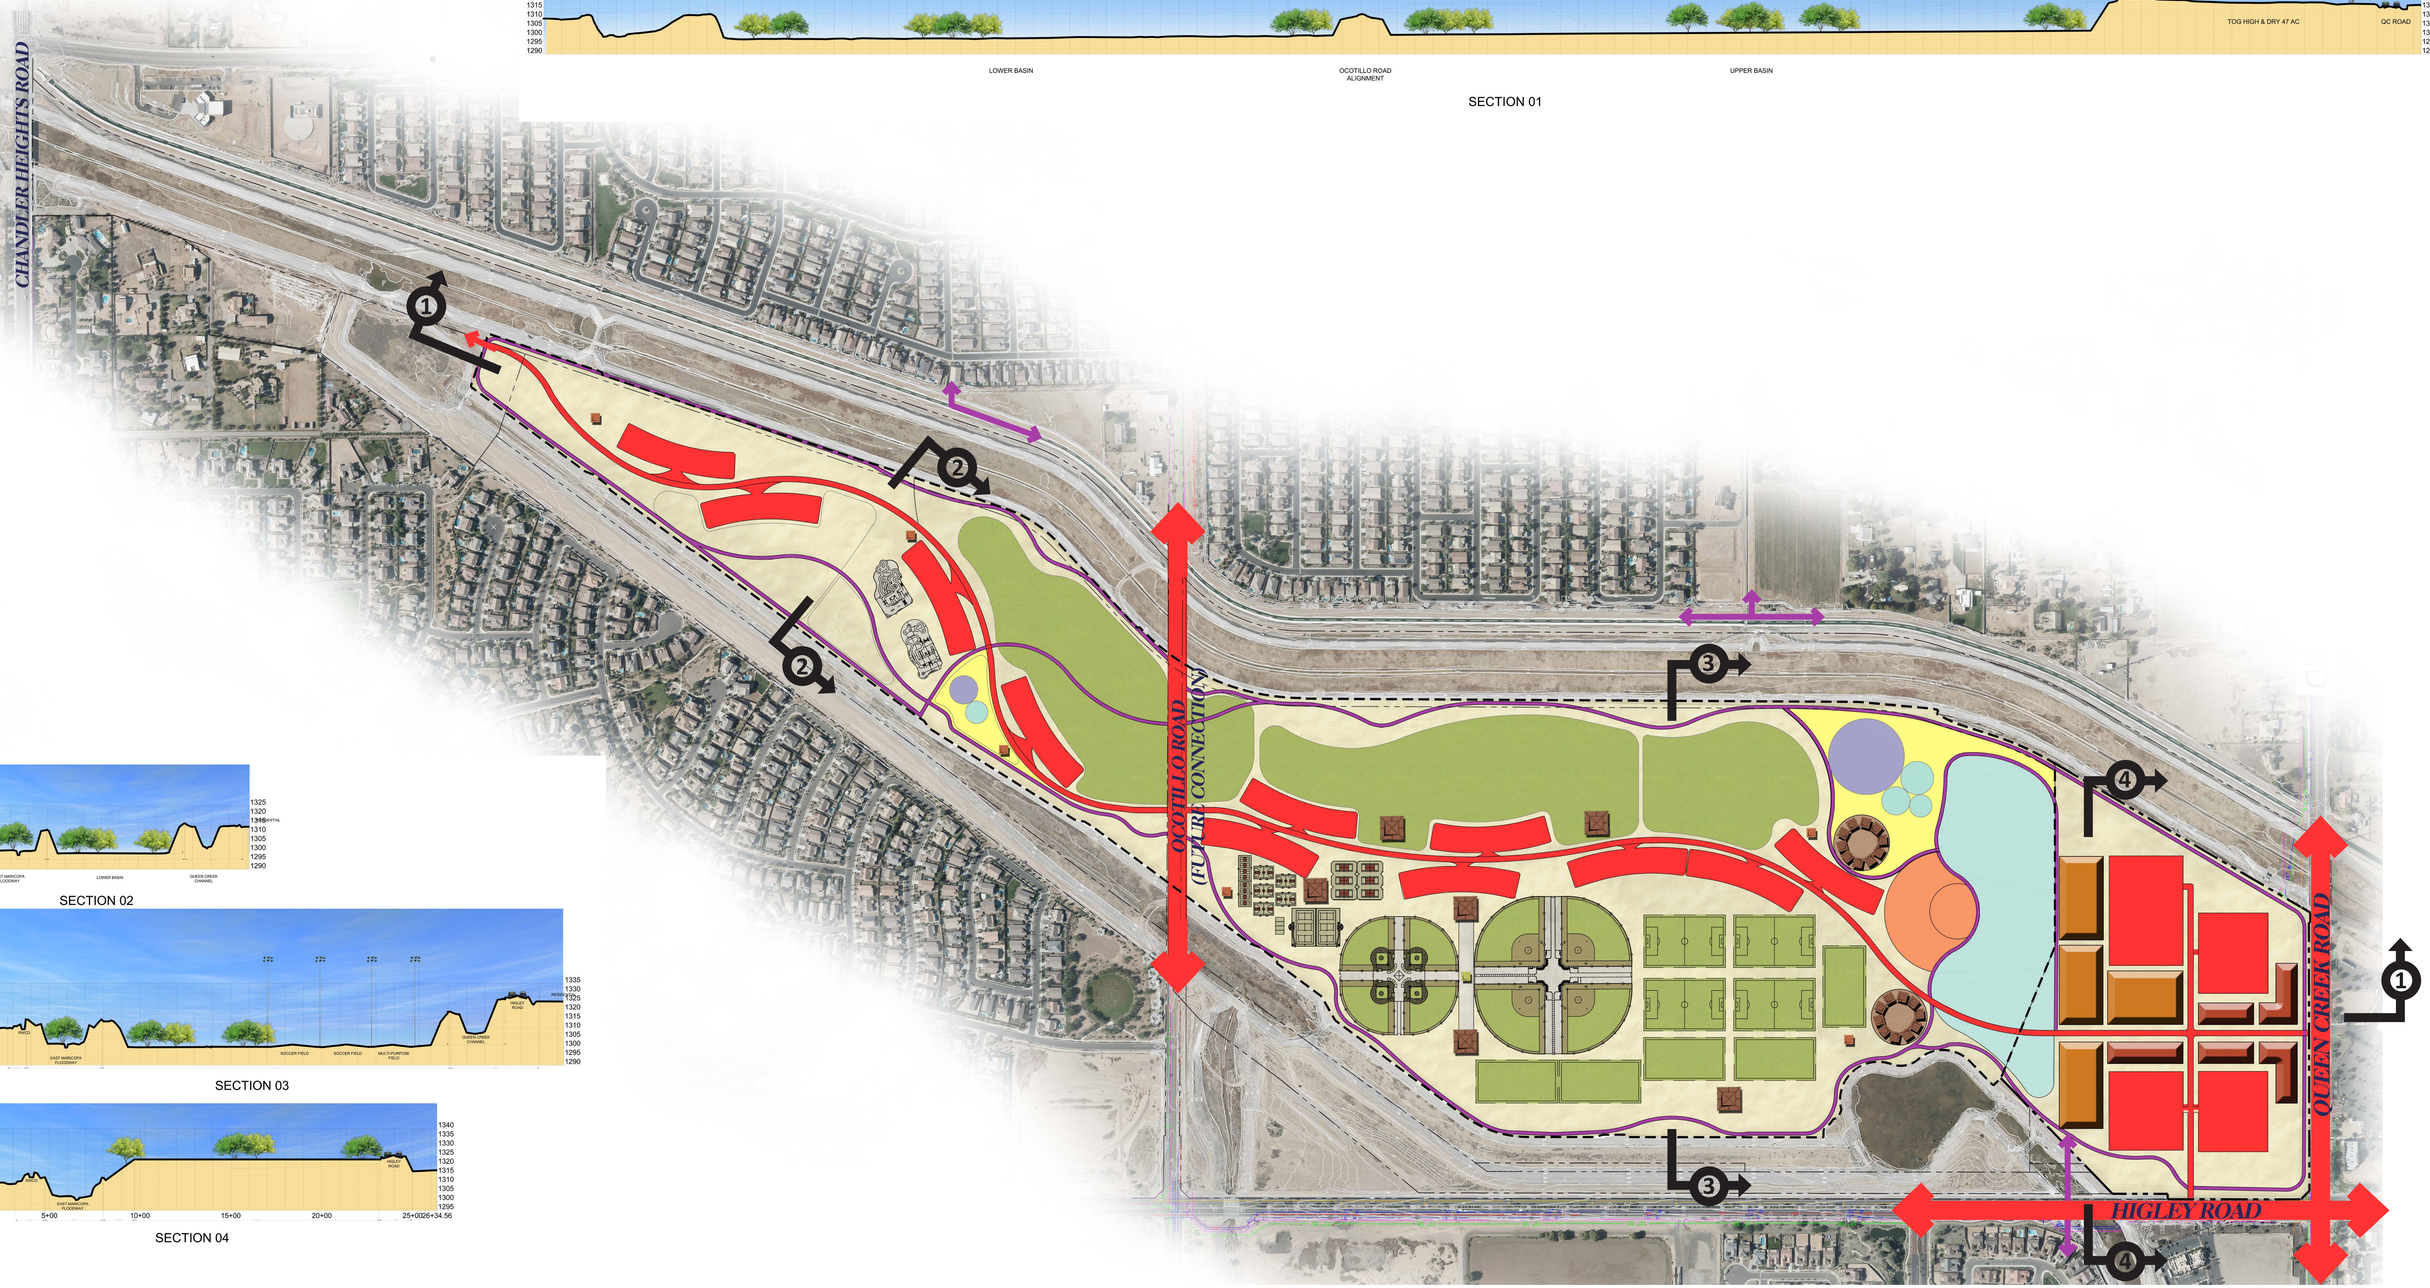

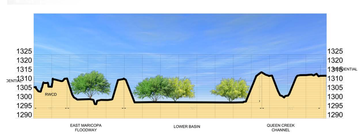

SECTION 02

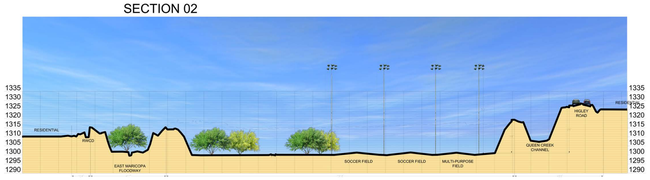

SECTION 03

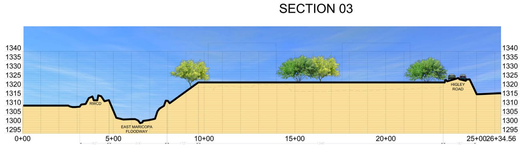

SECTION 04

GILBERT ARIZONA

New Regional Park

Master/Concept Plan Project

Scale 1" = 200'

Kimley»Horn RJM DESIGN GROUP

Workshop 3 | March 2016

CONCEPT VISION 2

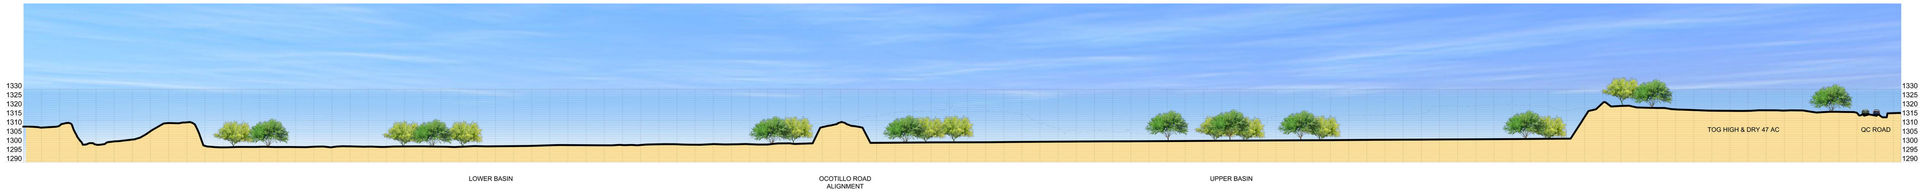

SECTION 01

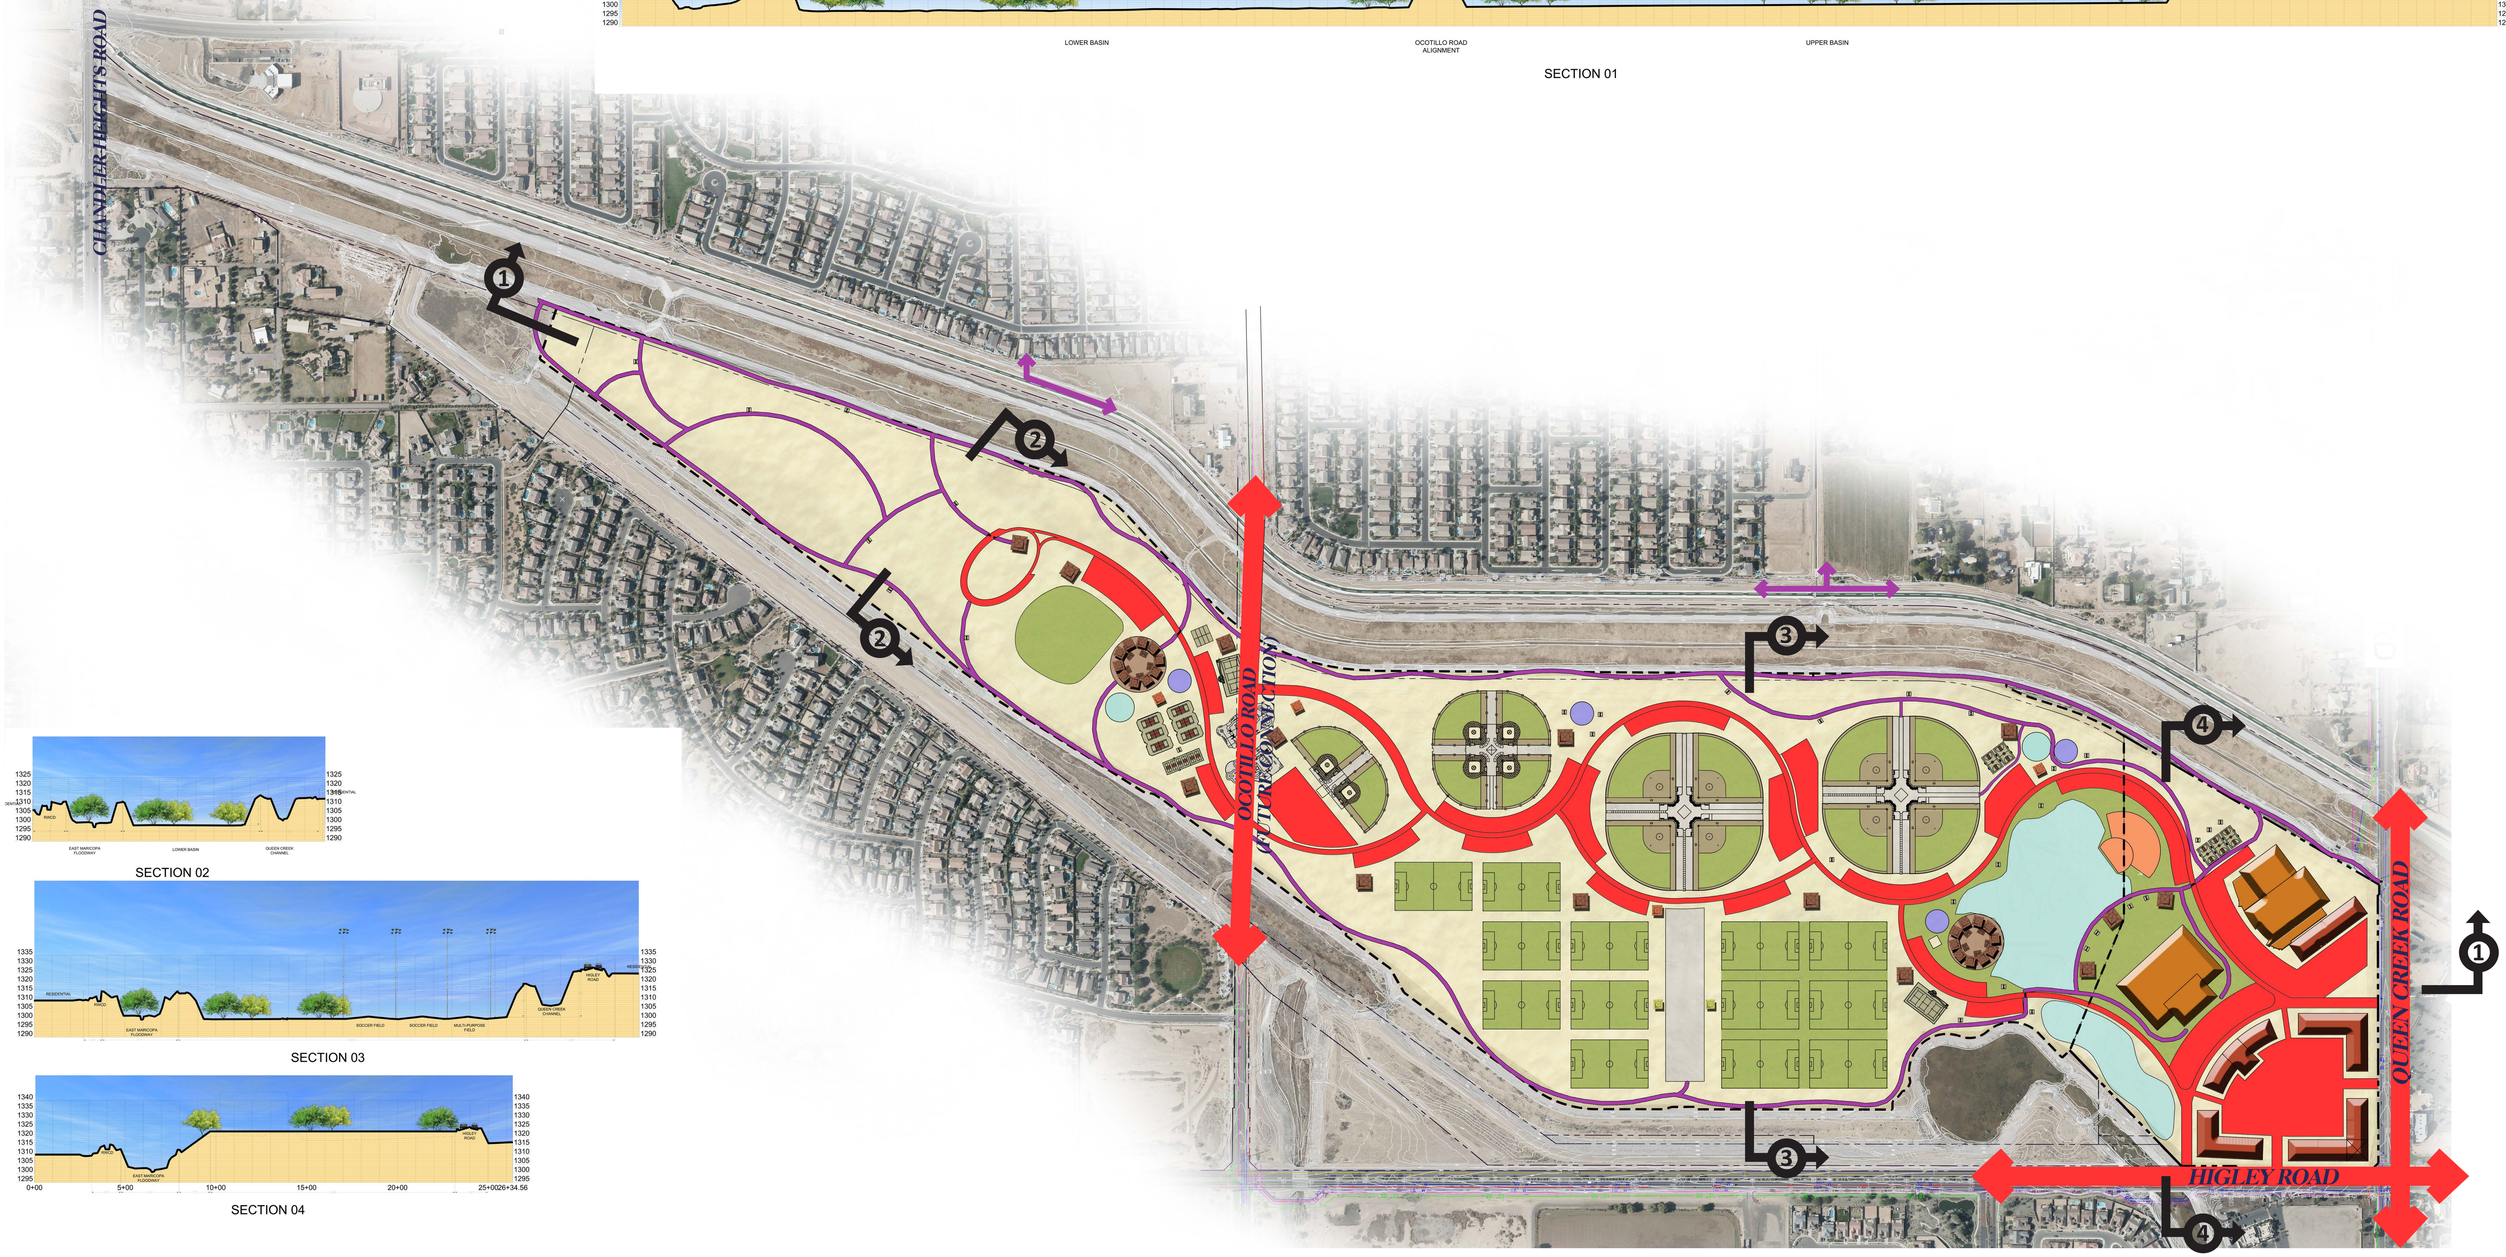

SECTION 02

SECTION 03

SECTION 04

GILBERT ARIZONA

New Regional Park

Master/Concept Plan Project

Scale 1" = 200'

Kimley»Horn RJM DESIGN GROUP

Workshop 3 | March 2016

CONCEPT VISION 3

SECTION 01

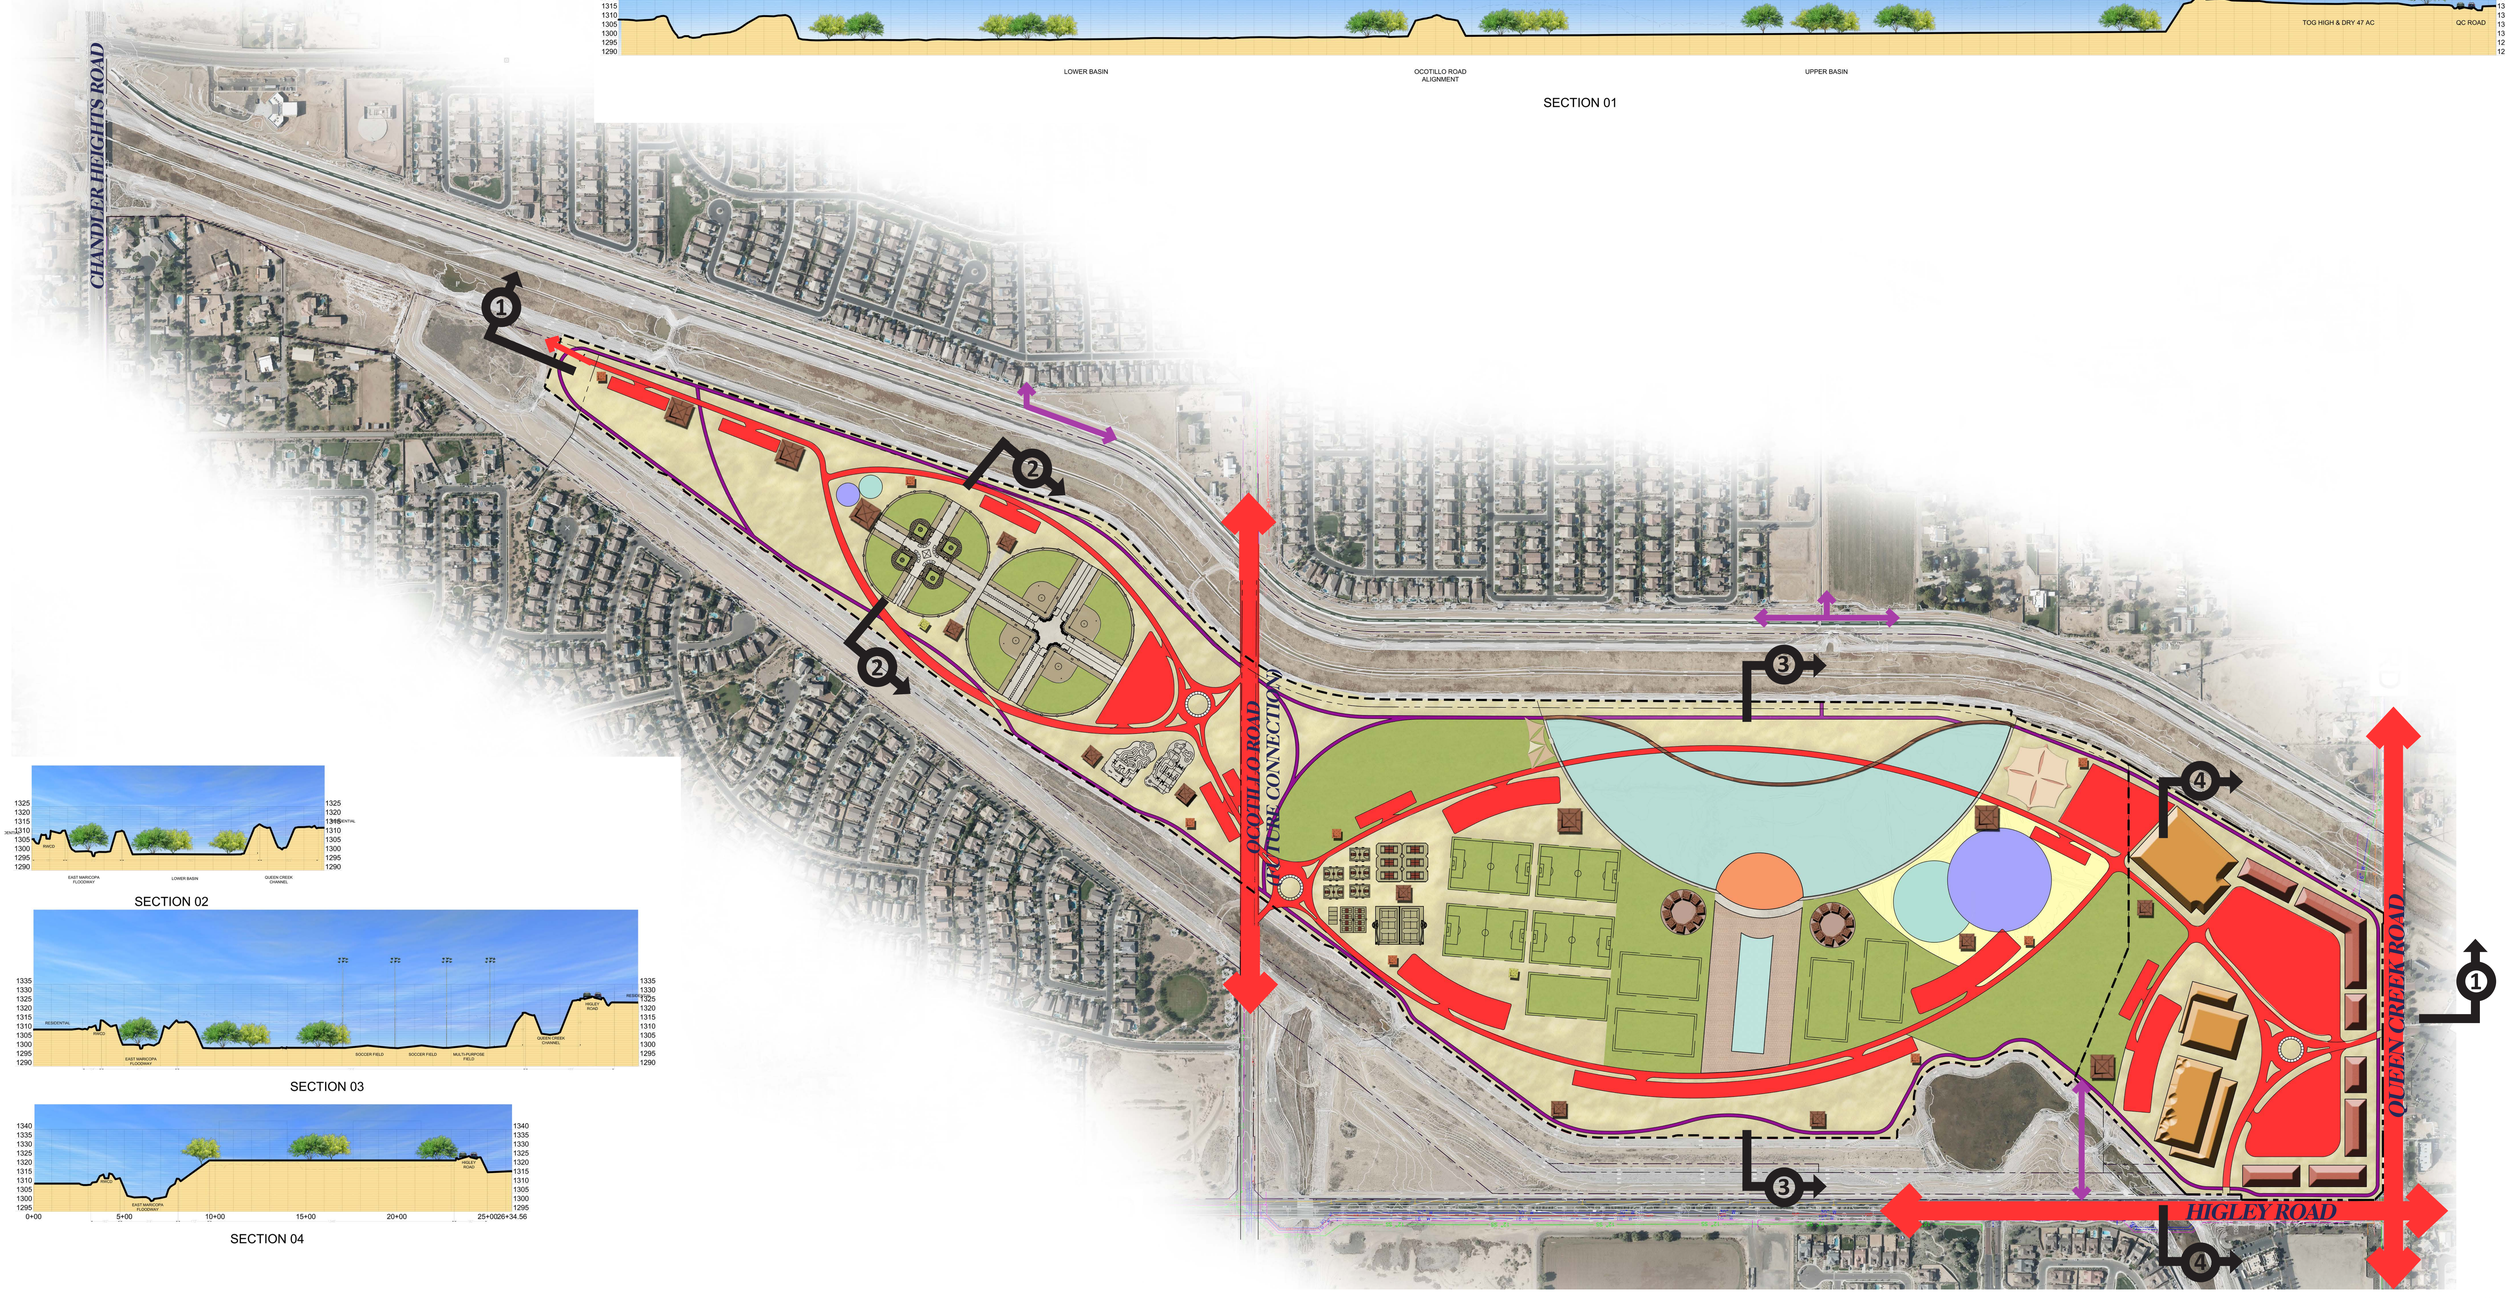

SECTION 02

SECTION 03

SECTION 04

GILBERT ARIZONA

New Regional Park

Master/Concept Plan Project

N Scale 1" = 200'

Kimley»Horn RJM DESIGN GROUP

Workshop 3 | March 2016