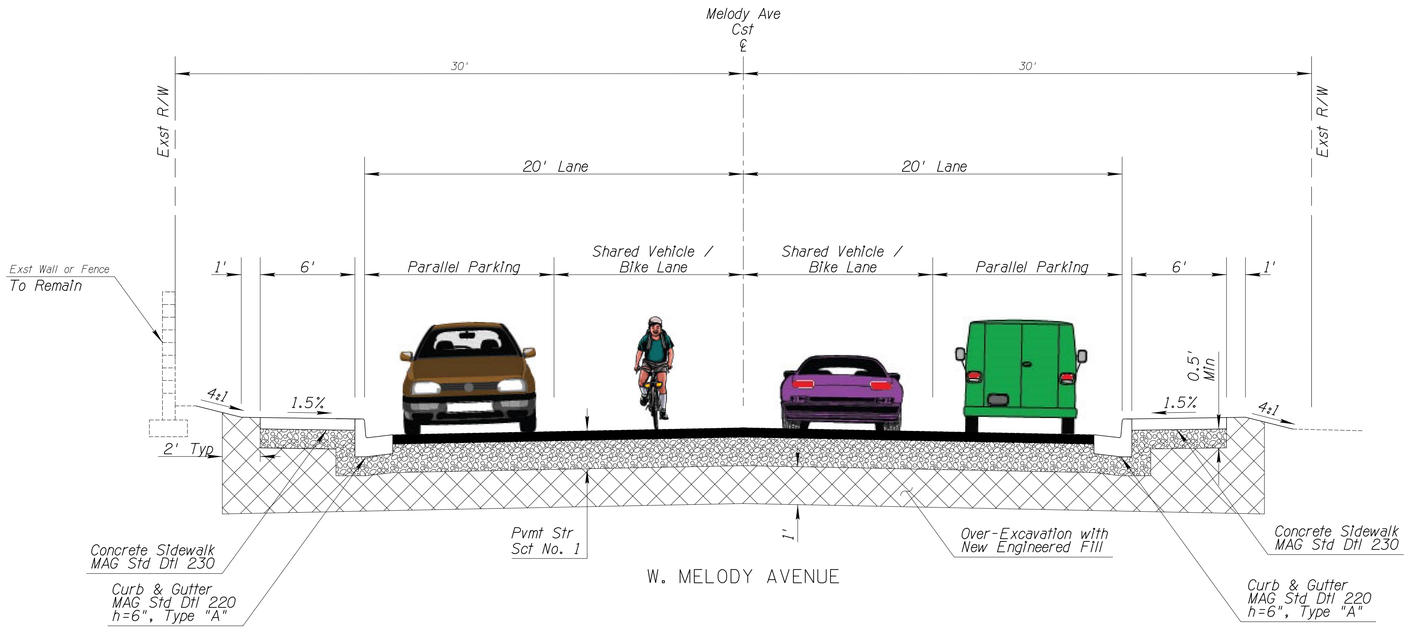

W. MELODY AVENUE

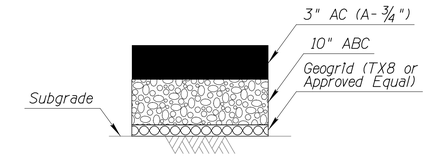

Total Thickness = 13"

PAVEMENT STRUCTURAL SECTION NO. 1

MELODY AVENUE
PIONEER STREET

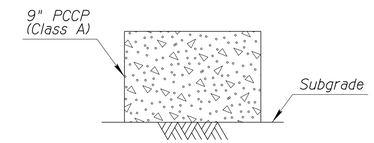

Total Thickness = 9"

PAVEMENT STRUCTURAL SECTION NO. 2

CONCRETE DRIVEWAYS

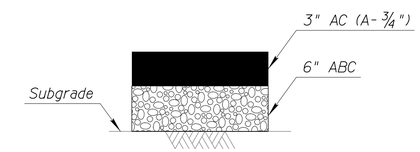

Total Thickness = 9"

PAVEMENT STRUCTURAL SECTION NO. 3

ASPHALTIC CONCRETE DRIVEWAYS

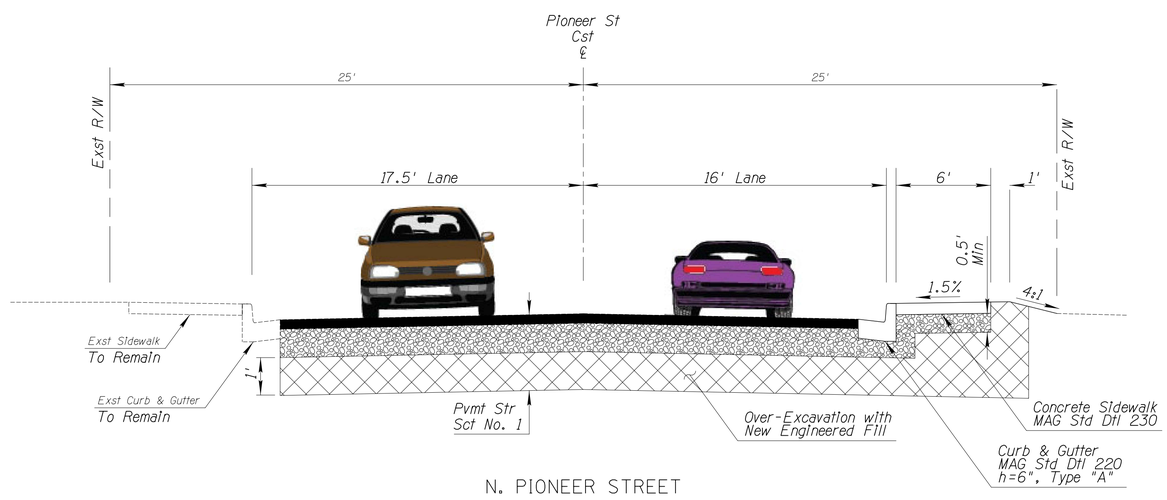

N. PIONEER STREET

gilbert

ST2116 MELODY AVE & PIONEER ST TYPICAL SECTIONS JUNE 2023