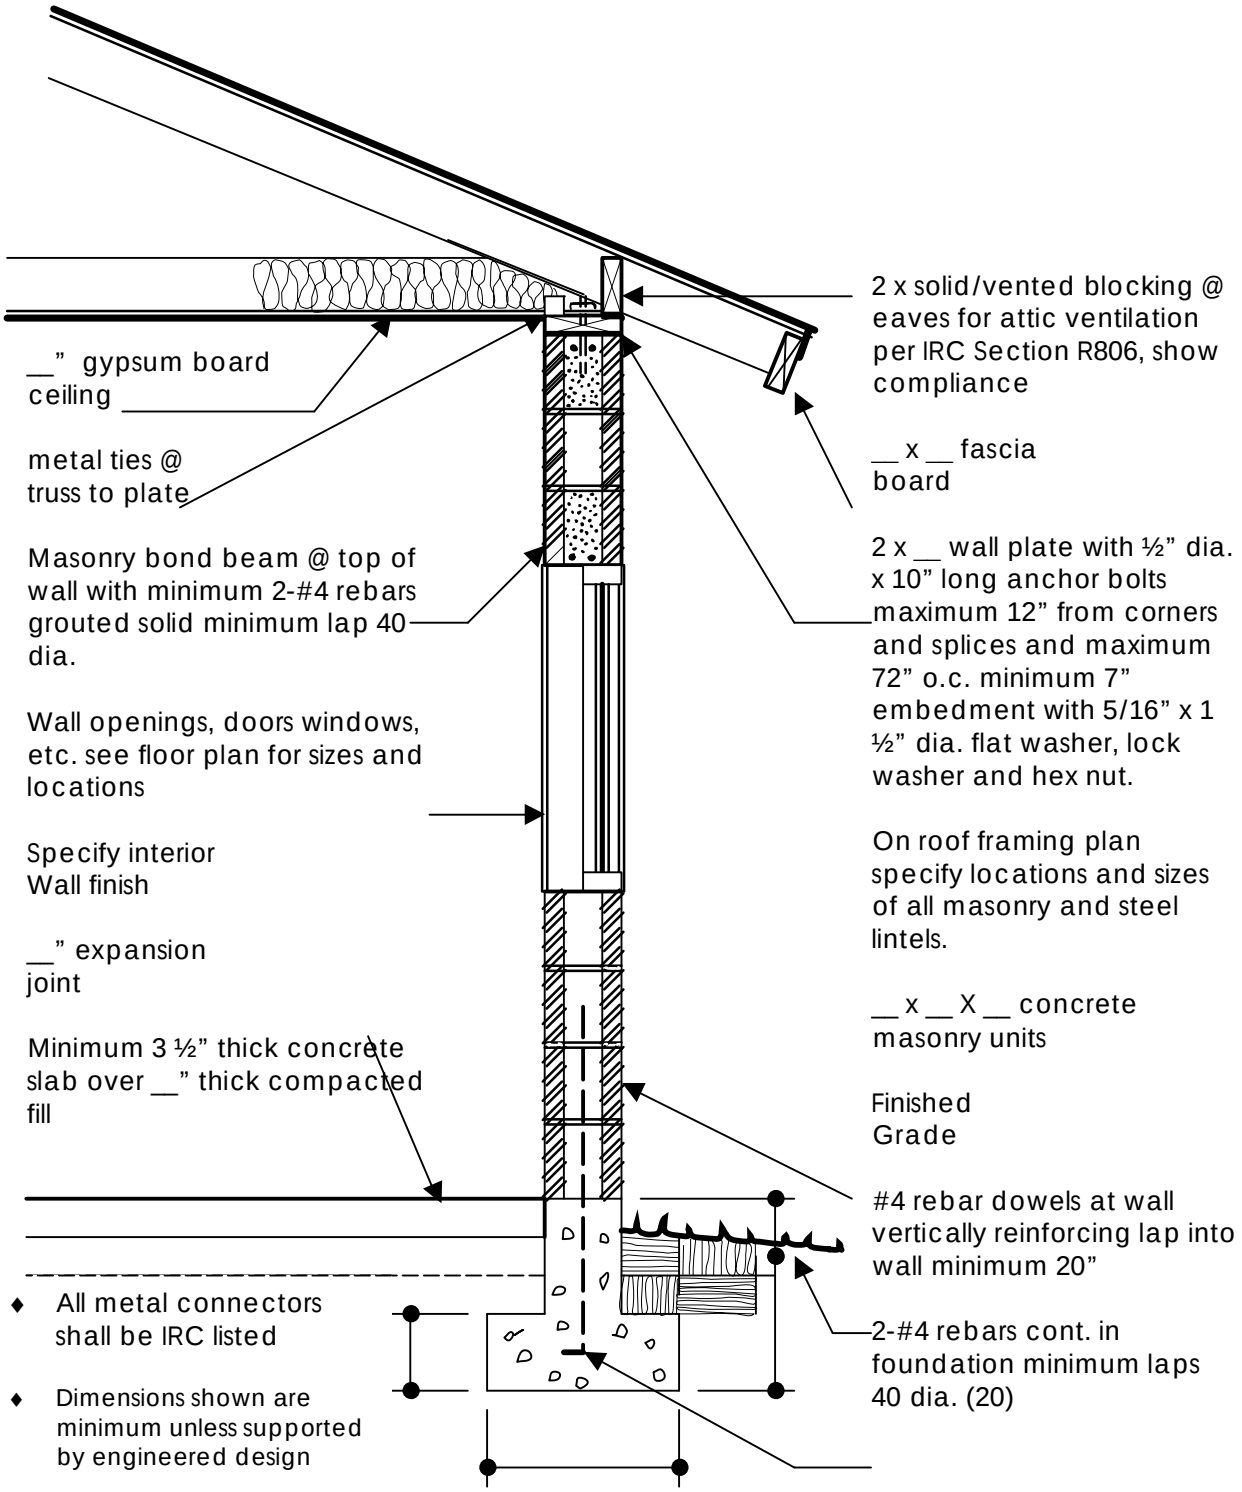

- All metal connectors shall be IRC listed
- Dimensions shown are minimum unless supported by engineered design

Town of Gilbert 90 E. Civic Center Dr. Building and Code Compliance	**MASONRY WALL DETAILS**	**TOG/009** Revised 08-02