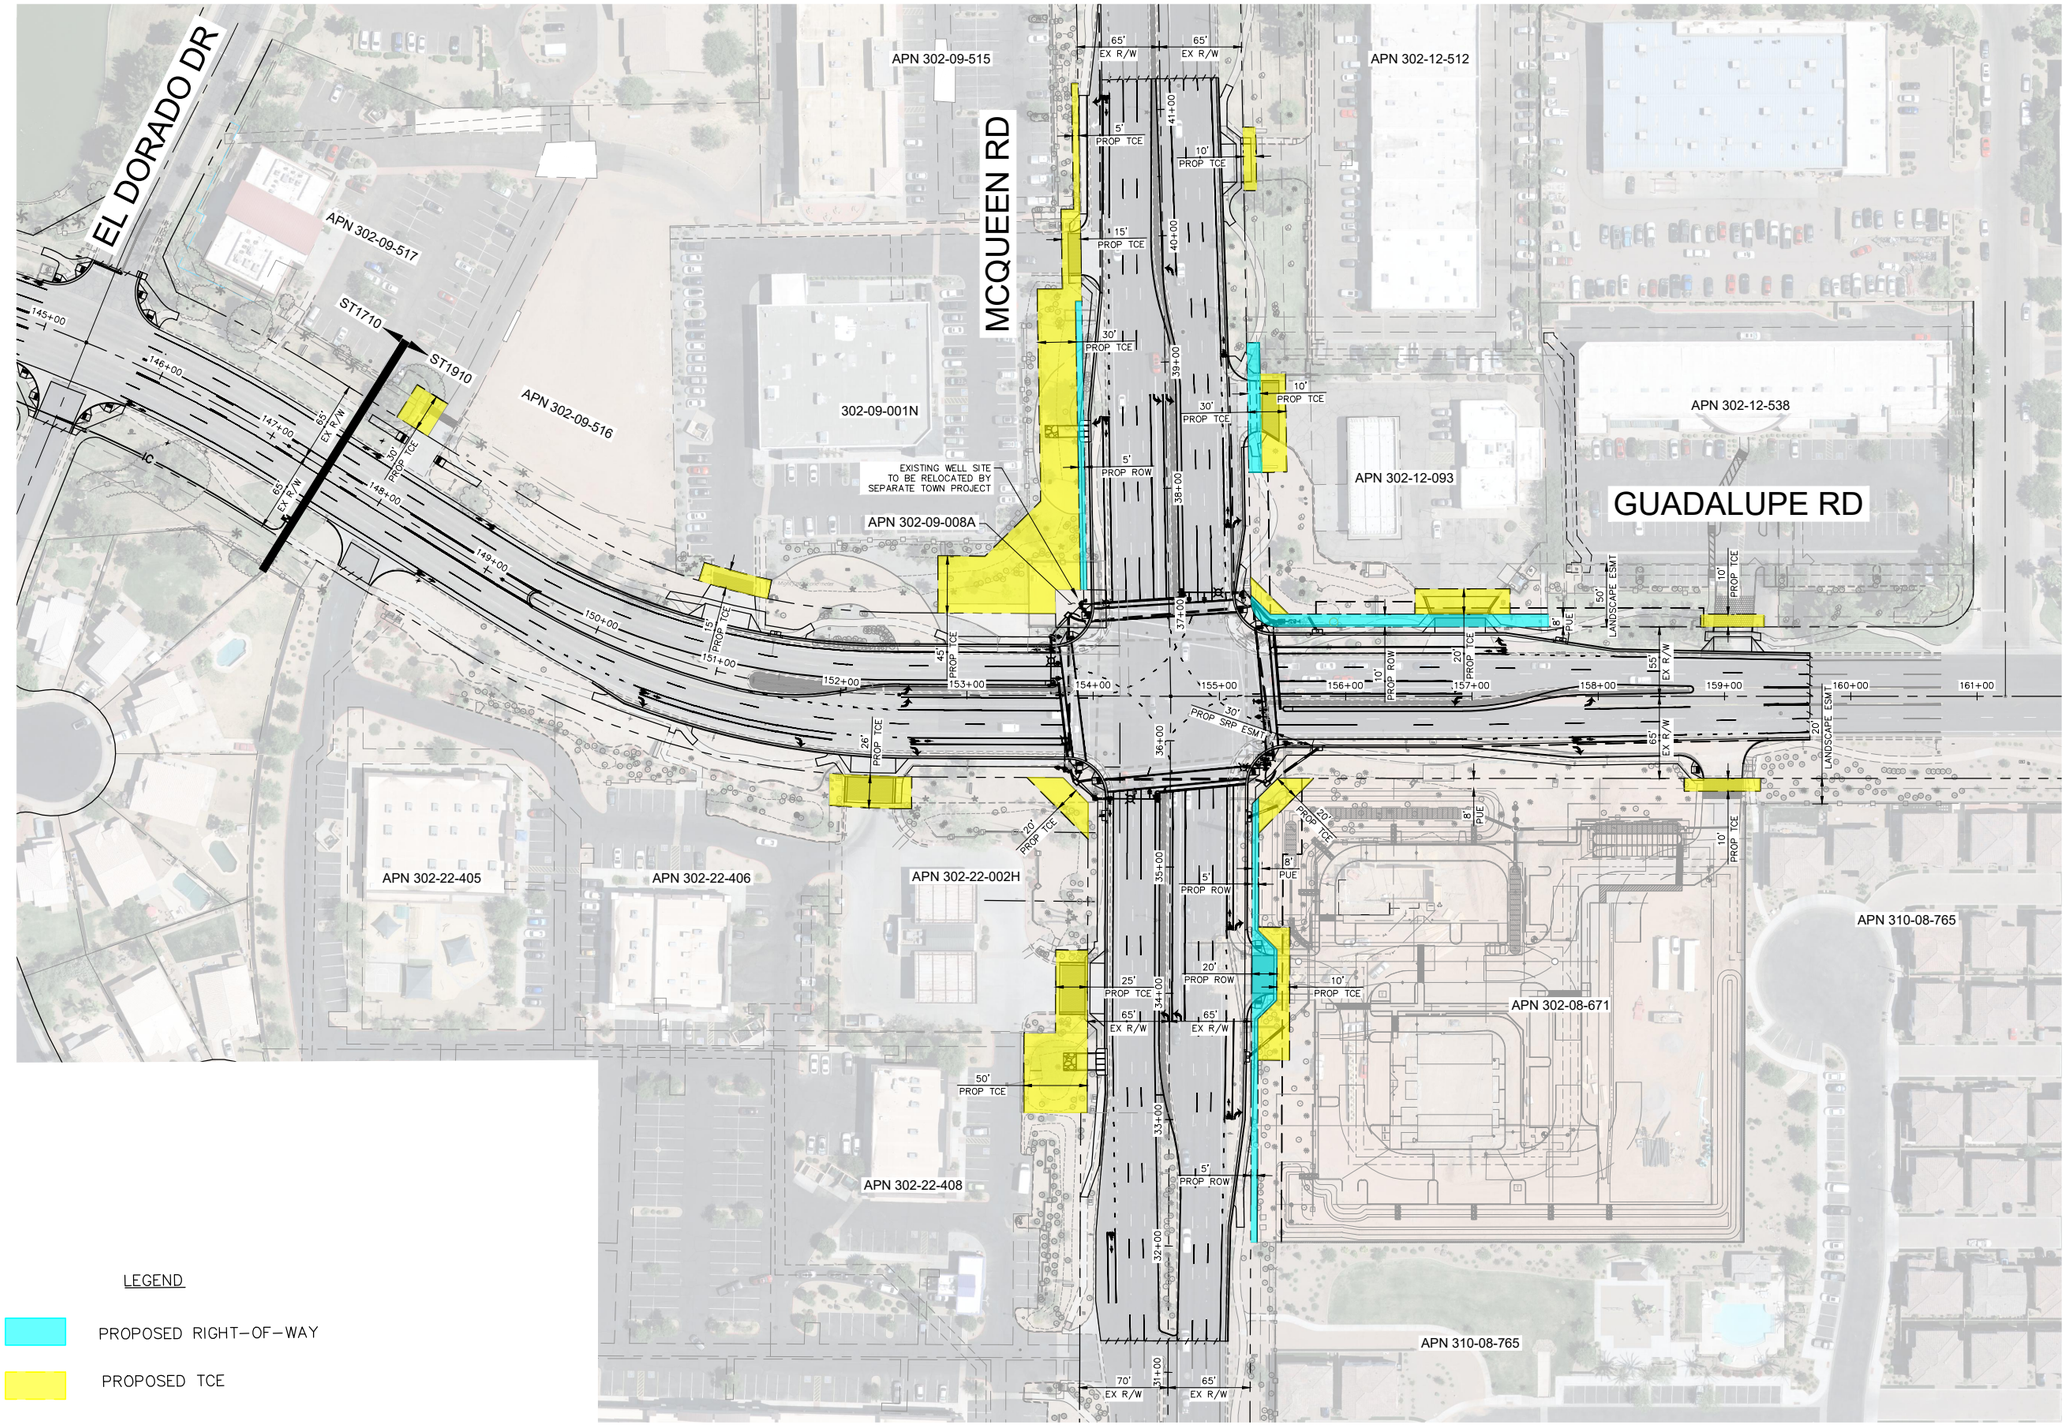

LEGEND

PROPOSED RIGHT-OF-WAY

PROPOSED TCE

TOWN OF GILBERT
MCQUEEN RD AND GUADALUPE RD INTERSECTION
PROPOSED IMPROVEMENTS

Kimley»Horn

TOWN OF GILBERT
ST1910 GUADALUPE RD &
MCQUEEN RD
8/25/2022

K:\PHX_Roadway\191062029-Guadalupe Rd Reconstruction\Cadd\04-Exhibits\Roadway\PROW\PROW - ST1910.dwg Aug 29, 2022 Austin.McBryde
XREFS: xAER 191062029 xTOPO 191062029 xBOW 191062029 xPROW 191062029 xPIPE WL 191062029 xTS 191062029 xBM 191062029 xDEV 191062029 xSW 191062029